
Installation example
concrete class D 400 - F 900

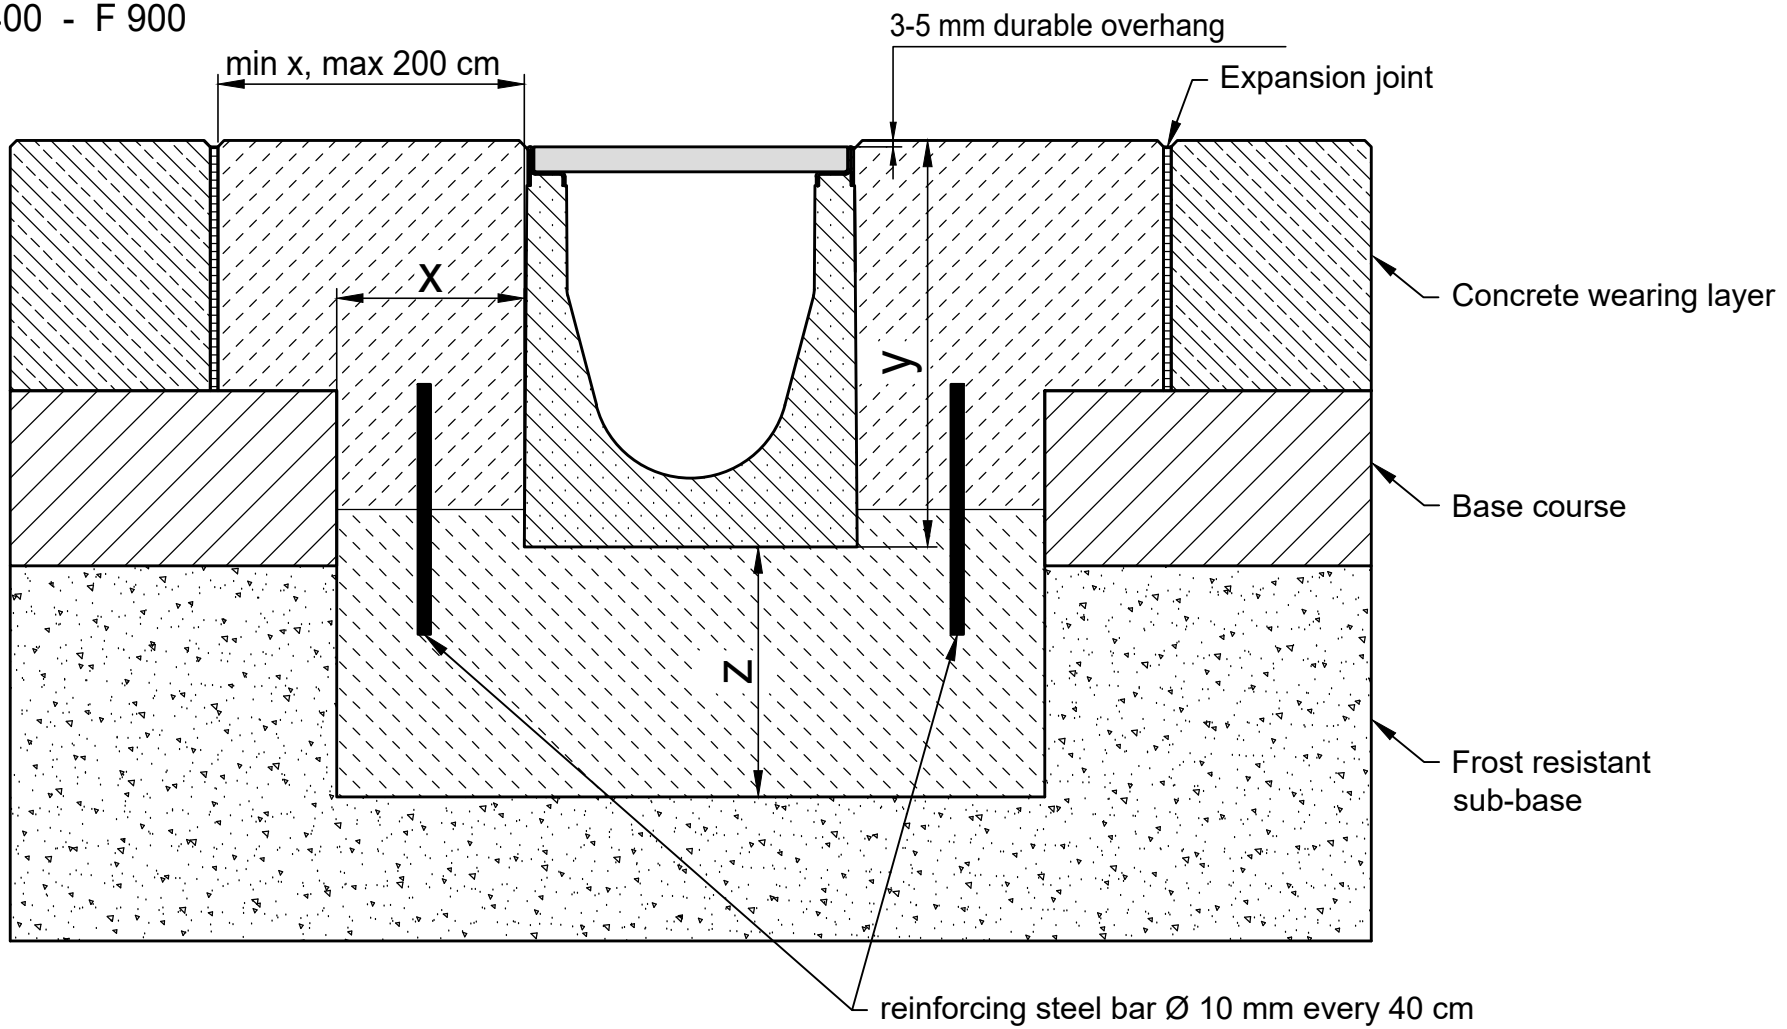

* y = Channel height plus camber

Category according to EN 1433 / DIN 19580		A 15	B 125	C 250	D 400**	E 600	F 900
Foundation: width x / height y / thickness z (in cm)					15 / * / 15	15 / * / 20	15 / * / 20
The named concrete quality is a minimum quality							
EN 206-1 / DIN 1045-2	quality of concrete stretcher				C30/37 XF4, XM1	C30/37 XF4, XM1	C30/37 XF4, XM1
	with danger of frost on the lateral support				C25/30 XF3	C25/30 XF3	C25/30 XF3

Applying to following systems:

FASERFIX KS 100, 150, 200
SERVICE CHANNEL FASERFIX KS 100, 150, 200

The installation examples / advise constantly are adapted to the technical conditions.
With new editions older expenditures lose their validity.
Before planning or installation please verify the current version at www.hauraton.com
In building construction is a sealing layer below the channels necessary.

** Not for use in continuously frequented areas of carriageways or motorways

Date: 13.11.2019

Our general installation instructions apply.

Format DIN A4

scale 1:6

0000120155.dwg EBBw

FF-KS-200 Typ 010 Rinnenunterteil Einbaubeispiel Klasse F 900 in Beton

hauraton
Unit 4, Frenchs Avenue
LU6 1BH Dunstable /
Bedfordshire
Tel. +44 1582 50 1380
technical@hauraton.co.uk